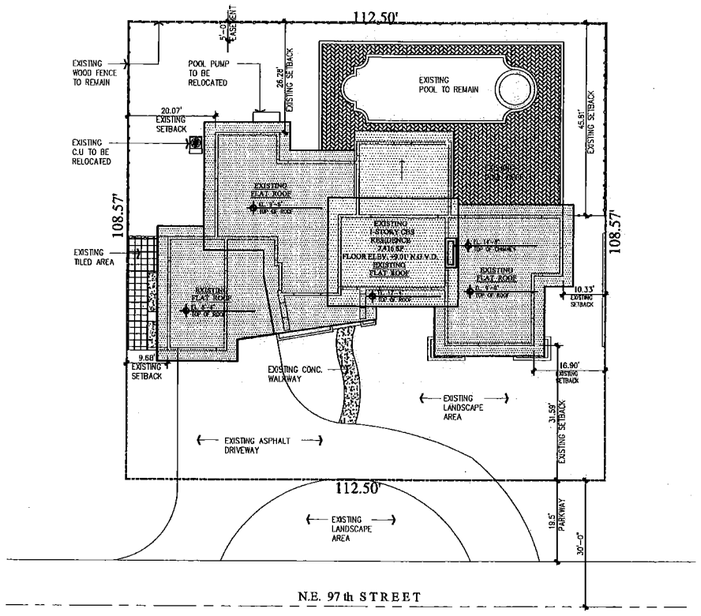

EXISTING SITE PLAN

SCALE: 1/16" = 1'-0"

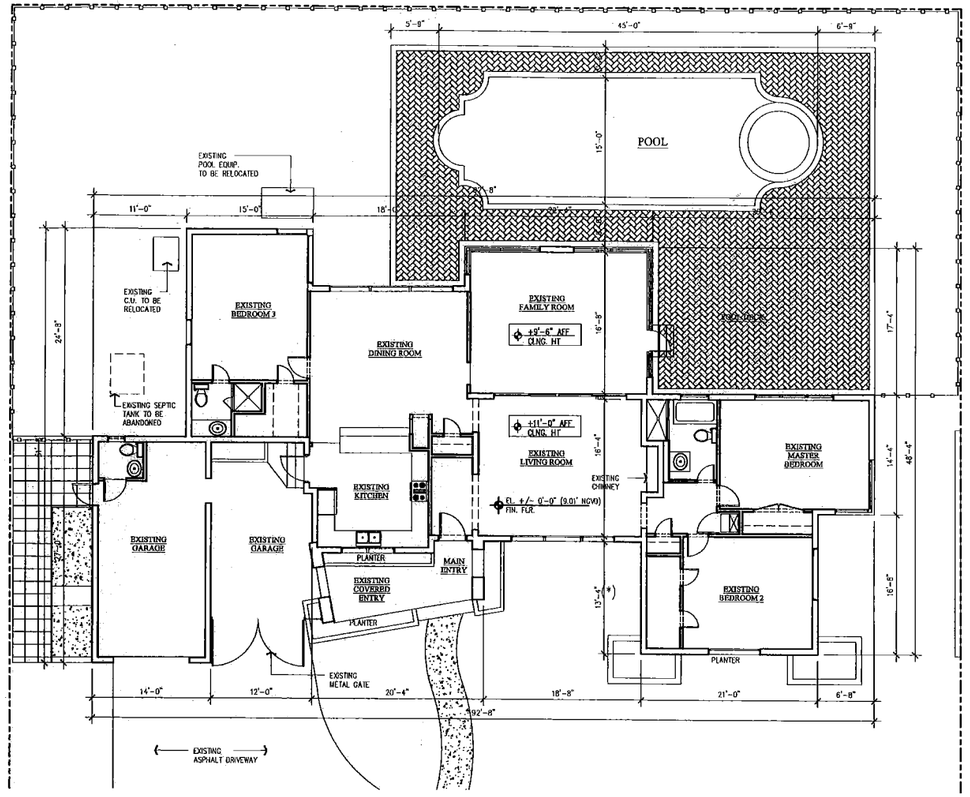

EXISTING FLOOR PLAN

SCALE: 1/8" = 1'-0"

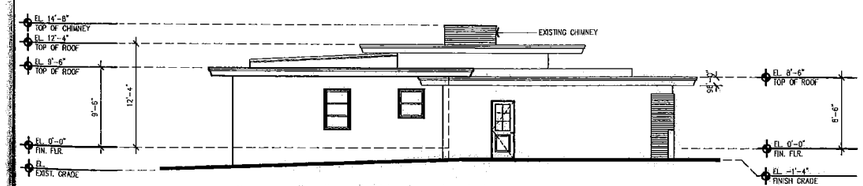

EXISTING WEST ELEVATION

SCALE: 1/8" = 1'-0"

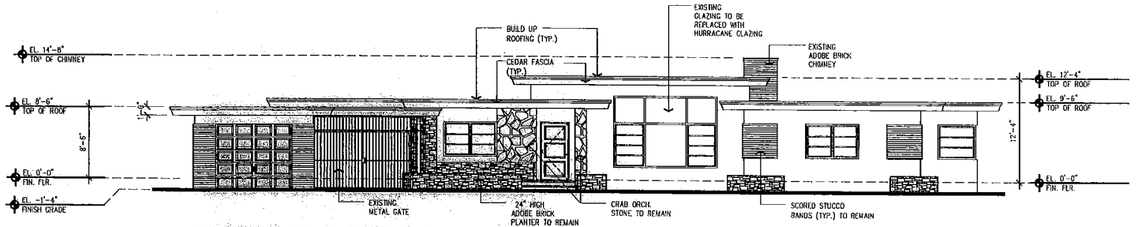

EXISTING SOUTH ELEVATION

SCALE: 1/8" = 1'-0"

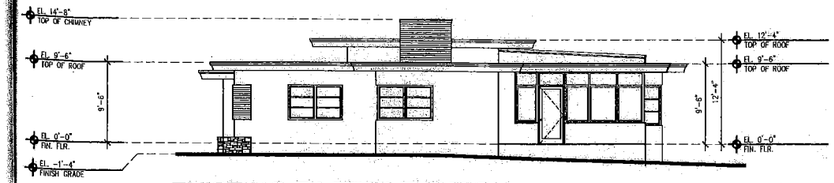

EXISTING EAST ELEVATION

SCALE: 1/8" = 1'-0"

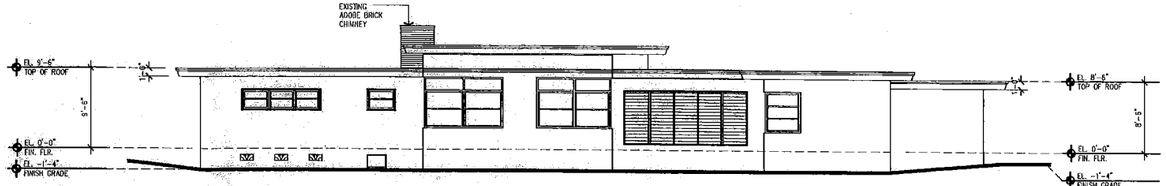

EXISTING NORTH ELEVATION

SCALE: 1/8" = 1'-0"

Nu Space

design+build

17100 COLLINS AVENUE, STE 212
SUNNY ISLES BEACH, Florida 33160
Tel: 305.945.3919 Fax: 305.945.3929

MARINO RESIDENCE RENOVATION

1249 N.E. 97 Street
Miami, Shores. Florida.

MARIO RUMIANO
Architect
AR-017106

revisions

nº	date	description

date 08-21-08
drawn by
checked by
scale
sheet

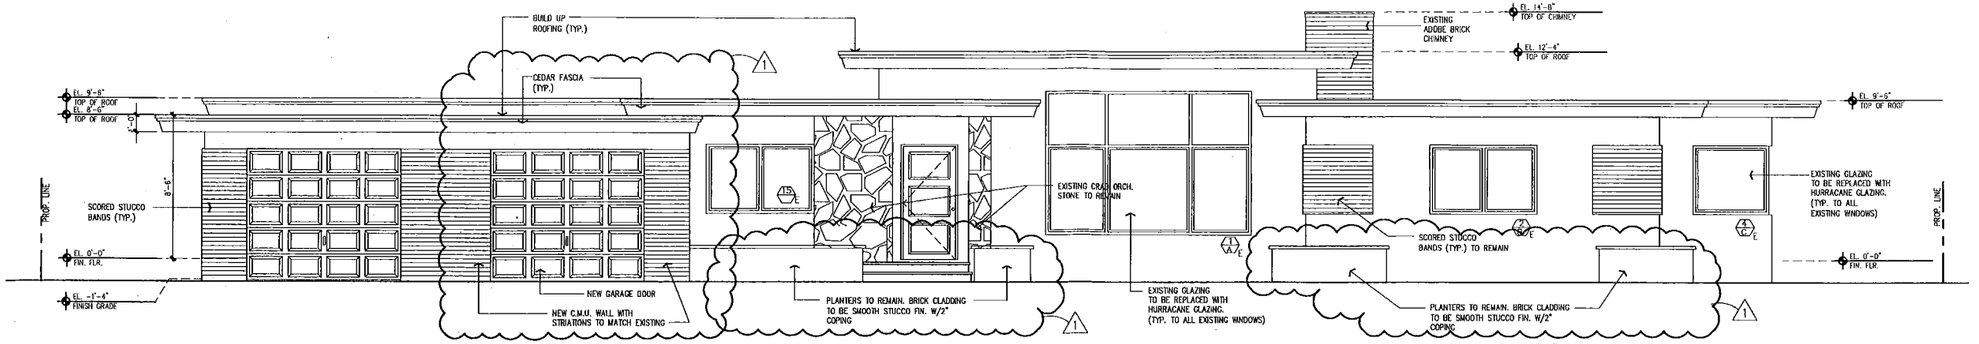

PROPOSED SOUTH ELEVATION
SCALE: 1/4" = 1'-0"

PROPOSED NORTH ELEVATION
SCALE: 1/4" = 1'-0"

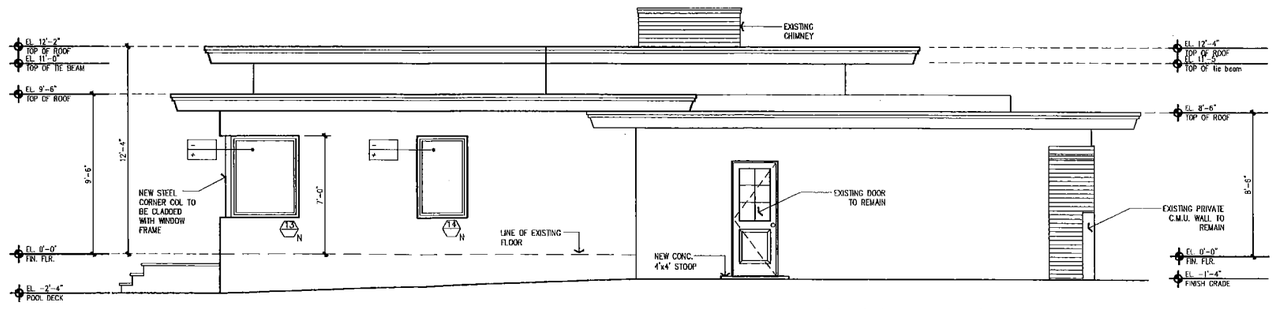

PROPOSED WEST ELEVATION
SCALE: 1/4" = 1'-0"

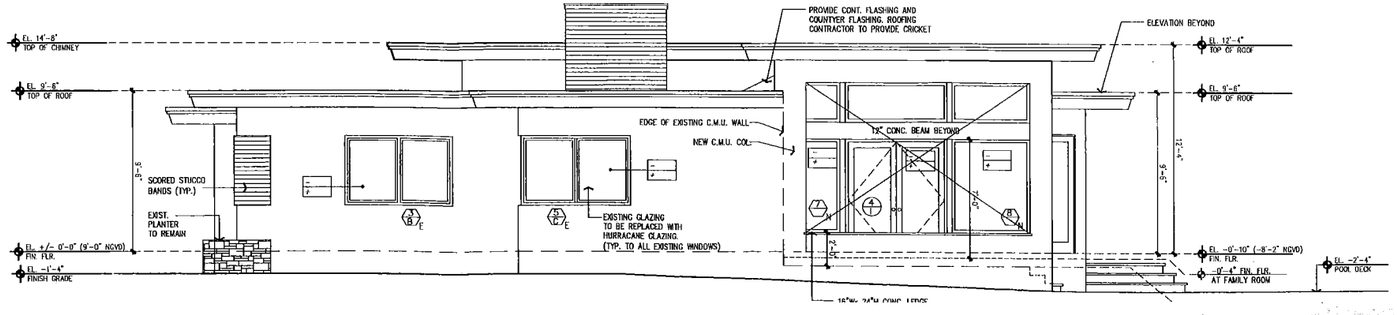

Nu Space

design+build

17100 COLLINS AVENUE, STE 212
SUNNY ISLES BEACH, Florida 33160
Tel: 305.945.3919 Fax: 305.945.3929

MARINO RESIDENCE RENOVATION

1249 N.E. 97 Street
Miami, Shores. Florida.

MARIO RUMIANO
Architect
AR-017106

revisions

nº	date	description
1	08-19-08	ZONING APPROVAL

date 08-21-08
drawn by
checked by
scale
sheet